
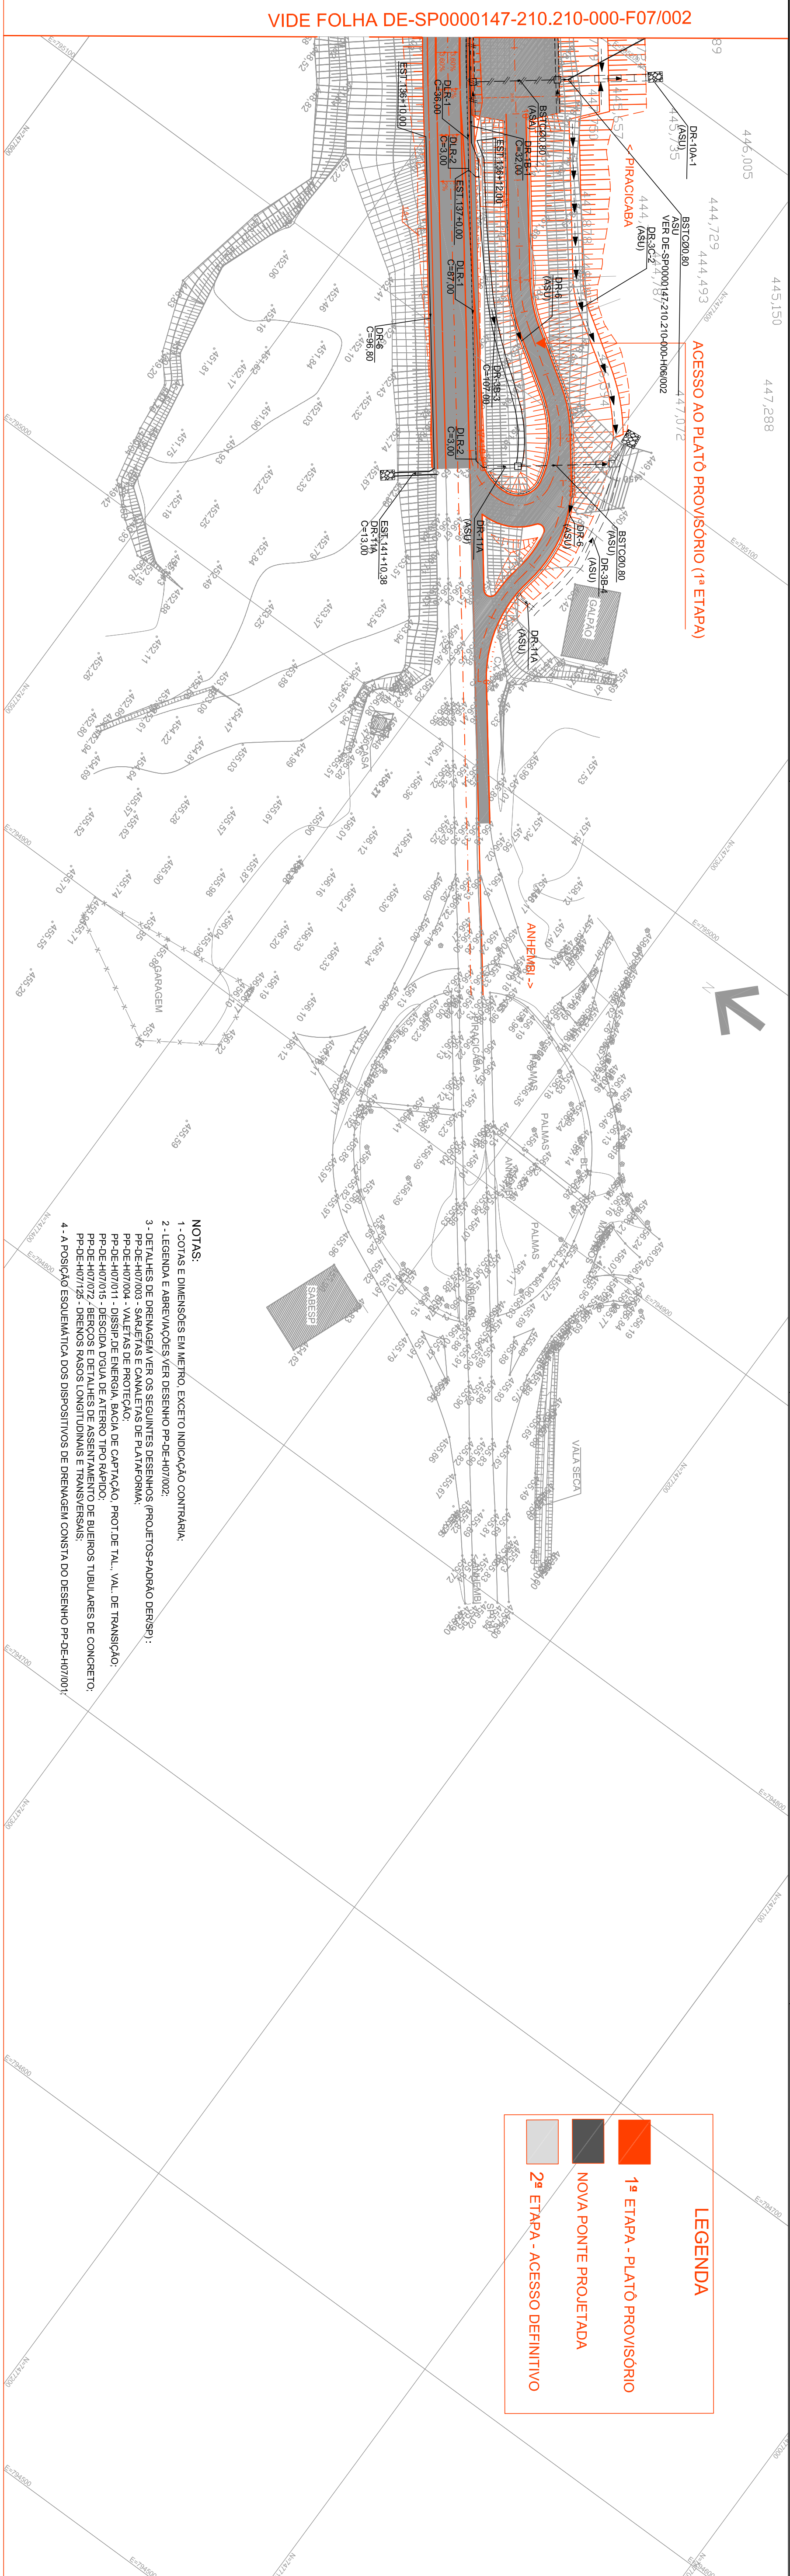


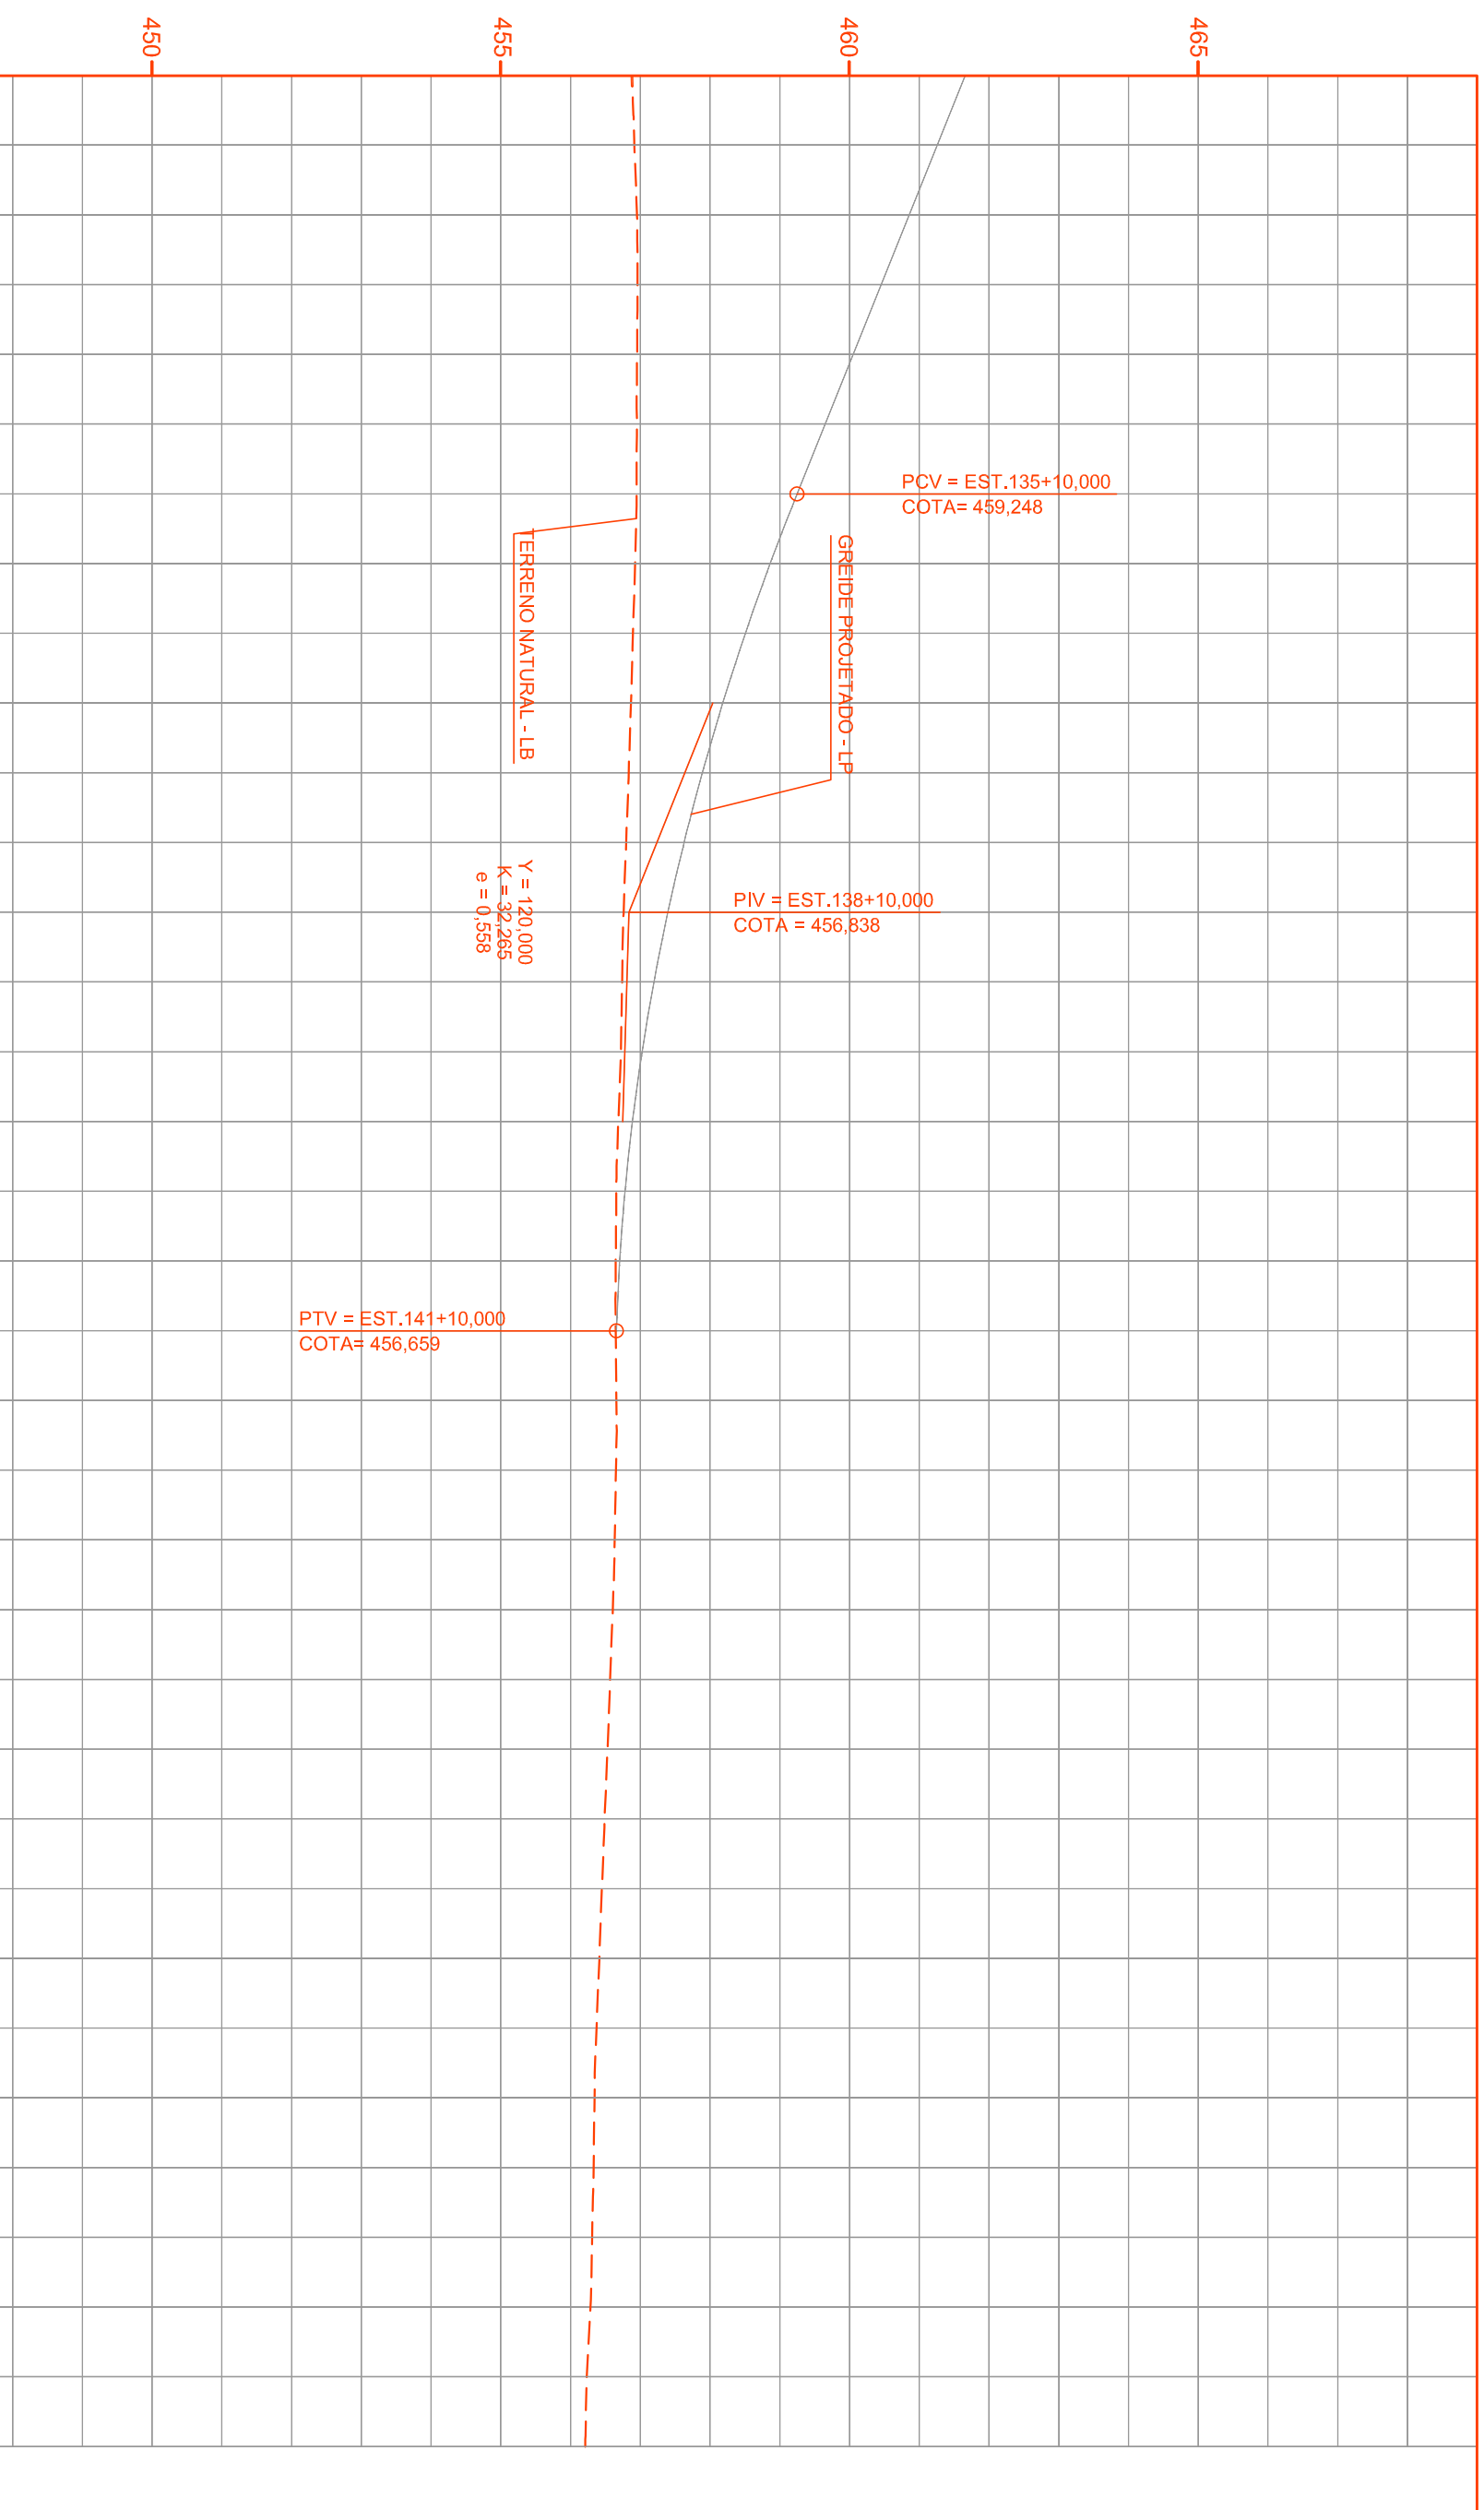

456,83	462,061	456,92	461,227	
456,95	460,454	456,95	459,850	
456,93	456,862	456,87	457,195	
456,80	457,627	456,74	457,195	
456,69	456,888	456,66	456,704	
456,57	456,49	456,41	456,34	
456,31	456,24	456,21	456,21	

[illegible]